Exclusive Sale by IMMOTOTAL
Object: 2425/471 in 7311 Neckenmarkt
Webinfo: www.immototal.at/471

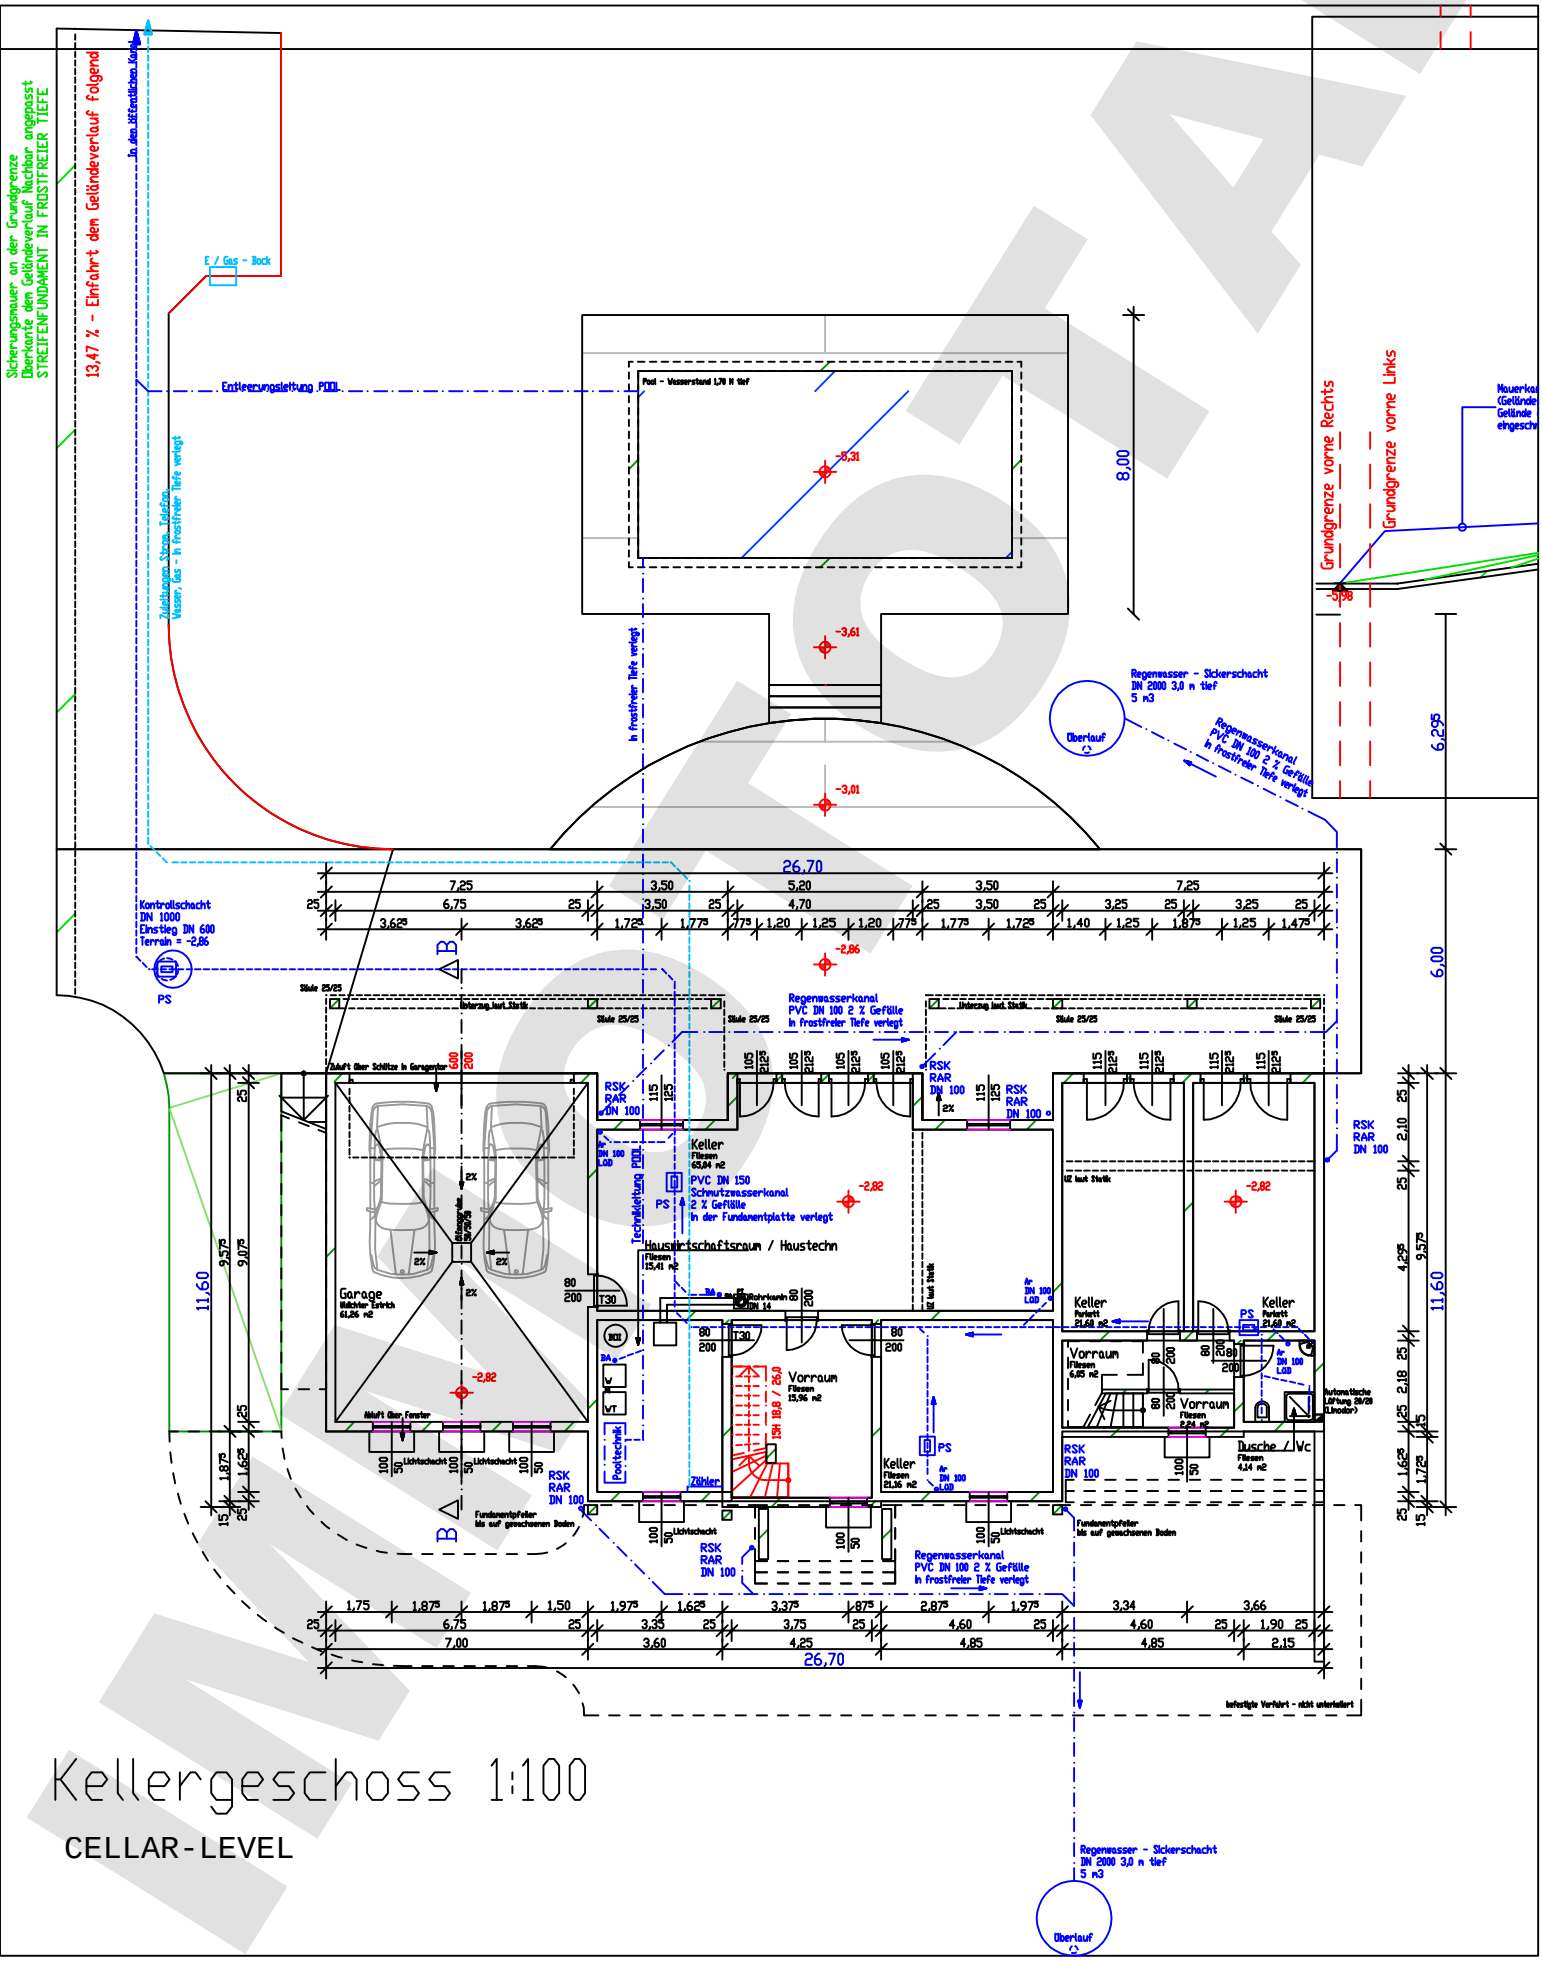

Kellergeschoss 1:100

CELLAR-LEVEL

ERDGESCHOSS / GROUND FLOOR

DACHGESCHOSS
ATTIC FLOOR